Dec 9 1953

34-2-14

LAKEWOODS ACRES #9

Part of S.W. 1/4 - Sec. 22 T.18N.R.13W.
WEBBER TWP.
LAKE CO. MICH.

DEDICATION

KNOW ALL MEN BY THESE PRESENTS: That we JOSEPH E. NELSON as proprietor, and MARIE O. NELSON his wife, have caused the land embraced in the annexed plat to be surveyed, laid out and platted, to be know as LAKE WOODS ACRES #9 Part of S.W. 1/4 of Sec. 22 T.18N.R.13W. Webber Twp. Lake Co. Mich. and that the street, drive and avenues as shown on said plat are hereby dedicated to the use of the public.

Signed and Sealed in Presence of

Dorothy L. Meyer
DOROTHY E. MEYER
Riva Alpert
RIVA ALPERT

Joseph E. Nelson (L.S.)
JOSEPH E. NELSON
Marie O. Nelson (L.S.)
MARIE O. NELSON

STATE OF ILLINOIS } ss
County of Cook }

On this 4TH day of NOVEMBER 1953 before me, a Notary Public in and for said county, personally came the above named JOSEPH E. NELSON and MARIE O. NELSON his wife, known to me to be the persons who executed the above dedication, and acknowledged the same to be their free act and deed.

Dorothy L. Meyer
DOROTHY E. MEYER NOTARY PUBLIC COOK CO. ILL.

My commission expires Nov 7, 1955

DESCRIPTION of LAND PLATTED

The land embraced in the annexed plat of LAKEWOODS ACRES #9 part of S.W. 1/4 of Sec. 22 T.18N.R.13W. Webber Twp. Lake Co. Mich. is described as follows: Beginning at the S.W. cor. of said Sec. 22, Thence N. 4° 02' 30" E. on the W. line of said Sec. 22, 1275.90; thence S. 89° 01' E. 1296.10; thence S. 2° 51' 30" W. 1275.13; to the S. line of said Sec. 22, thence N. 89° W. on the S. line of said sec. 22, 1322.55 to the Point of Beginning.

SURVEYOR'S CERTIFICATE

I hereby certify that the plat hereon delineated is a correct one and that permanent metal monuments consisting of metal bars not less than one-half inch in diameter and 48" in length encased in a concrete cylinder at lest 4 inches in diameter and 48 inches in depth have been planted at points marked thus (o) as thereon shown at all angles in the boundaries of the land platted and at the intersections of street, drive and avenues and C. & O. R.R. R.O.W. with drive and street and intersections of street, drive and avenues with the boundaries of the land platted as shown on said plat.

George B. Class
GEORGE B. CLASS. R.L.S. # 5489

APPROVAL by BOARD of COUNTY ROAD COMMISSIONERS

This plat has been examined and was approved on the 4th day of November 1953 by the Lake County Board of Road Commissioners

W.E. WICKS — Chairman
ALBERT BEELEY — Member
ALFRED KINNEY — Member

APPROVAL by COUNTY BOARD

This plat was approved on the 4th day of November 1953 by the Lake Co., Plat Board.

JACK N. PORTER — Reg. of Deeds
TAFT PORTER — Co. Clerk
FOREST C. COLES — Co. Treasurer
DEWEY WATSON — Drain Comm.

MUNICIPAL APPROVAL

This plat was approved by the Township Board of the township of Webber at a meeting held Dec. 5th 1953

MARY MERRILL — Twp. Clerk

COUNTY TREASURER'S CERTIFICATE RELATING to TAXES

Office of County Treasurer, LAKE CO.

I hereby certify that there are no tax liens or titles held by the State on the lands described hereon and that there are no tax liens or titles held by individuals on said lands for the five years preceding the day of ... 19..., and that the taxes for said period of five years are all paid, as shown by the records of this office.

FOREST C. COLES Co. Treasurer
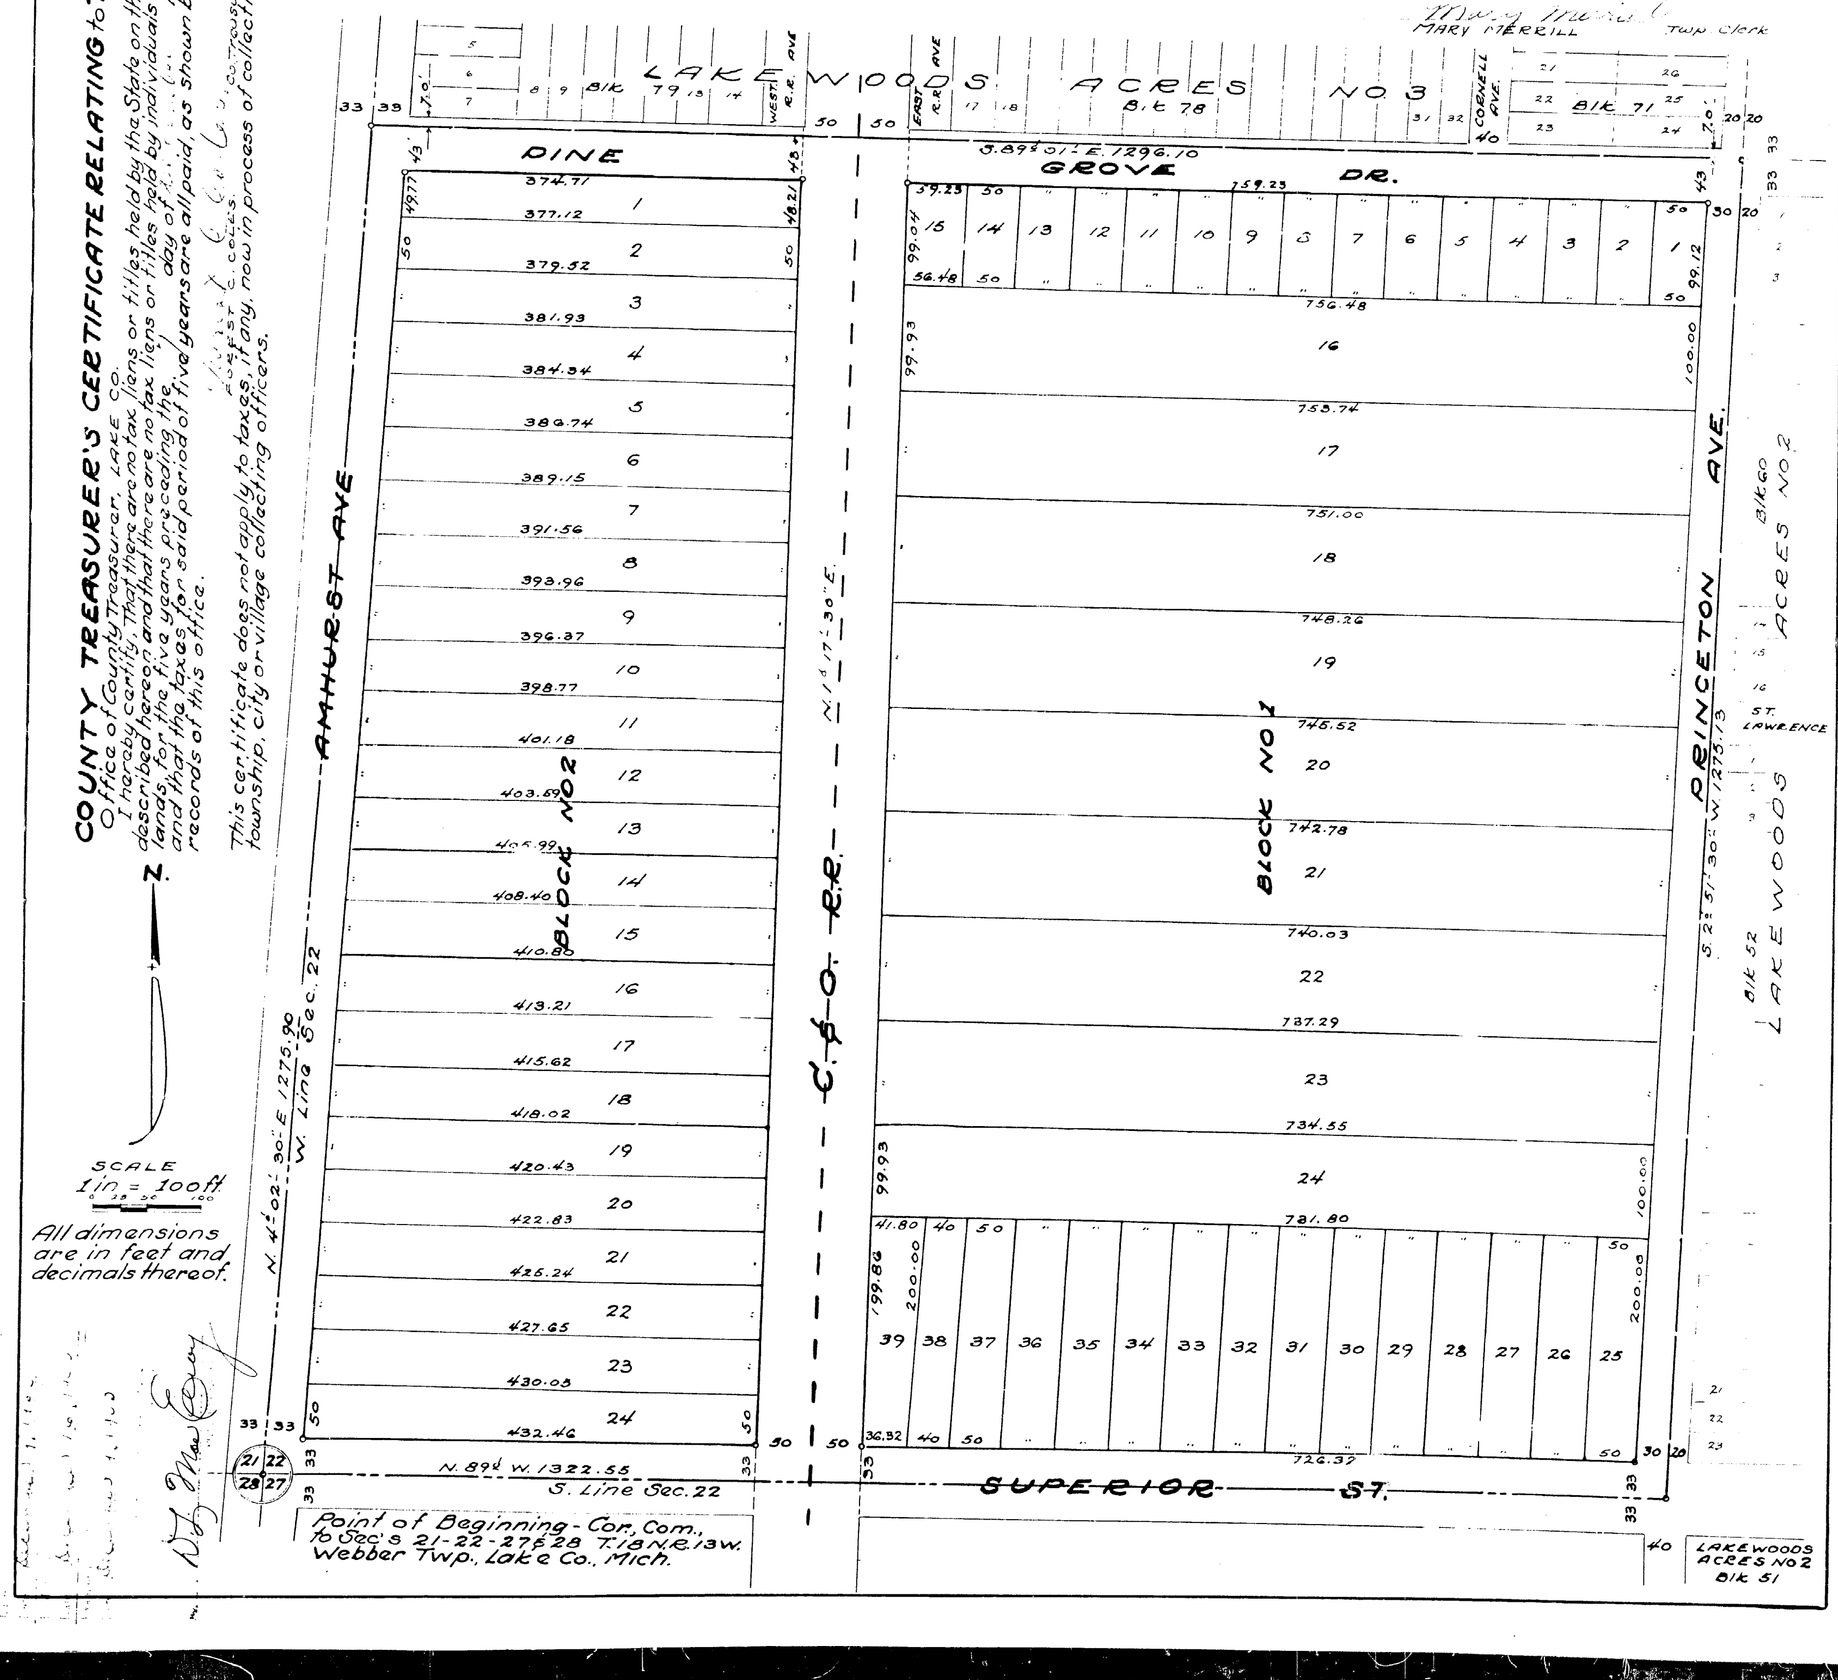
This certificate does not apply to taxes, if any, now in process of collection by township, city or village collecting officers.